


Kim Johnston

## Process Sheet

Customer	: CU-DAR001 Dart Helicopters Services	Drawing Name	: HEAT OUTLET DEFLECTOR
Job Numb	: 26272-1		
Material Number	: 12167		
Part Number	: N/A	Part Number	: D34723
Issue	: 3/16/2006 S.O. No. : N/A	Drawing Number	: D3472 REV A
At Re	: NC	Project Number	: N/A
Issu	: N/A	Drawing Revision	: A
ious	: N/A	Material	: N/A
in	: See COMMENT BELOW	Due Date	: 08/02/06 Qty: 95 Um: Each
Key approved By	: 06.03.16		
Re-	: est. rev A 08.02.03 new issue		
Product			
Unit			
Machine Or Operation:	Description :		
MS2025737200 Hinge			
Quantity: 0.3150 f(s)/Unit Total: 0.3150 f(s)			
MS20257-3-7200 Hinge batch: 1			(5)
SMALL FAB 1	SMALL & MEDIUM FAB RESOURCE 1		
QC5 INSPECT WORK TO CURRENT STEP			SFB 06/03/29
PACKAGING 1 PACKAGING RESOURCE #1			Bogob 29
DC DOCUMENT CONTROL			Bogob 29 (5)
Inspection Level 21			Q 06.03.29



DESIGN	DRAWN BY	DART AEROSPACE LTD HAWKESBURY, ONTARIO, CANADA	
CHECKED	APPROVED	DRAWING NO. D3472	REV. A SHEET 3 OF 4
DATE 06.01.17	TITLE HEAT OUTLET DEFLECTOR		SCALE 1:1

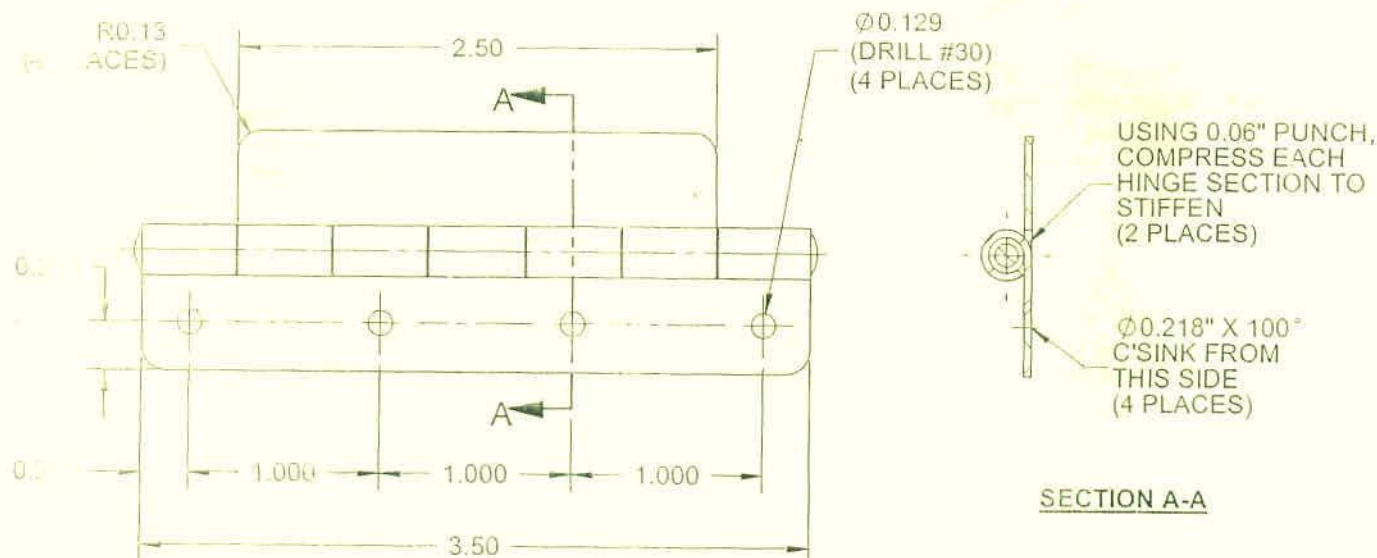

### D3472-3 HINGE

#### NOTES:

- 1) MAKE FROM MS20257-3 HINGE, MODIFIED AS SHOWN
- 2) FINISH: NONE
- 3) TOLERANCES ARE PER DART QSI 018 UNLESS OTHERWISE NOTED
- 4) ALL DIMENSIONS ARE IN INCHES
- 5) BREAK ALL SHARP EDGES 0.005 TO 0.010

UNCONTROLLED COPY  
SUBJECT TO CHANGE  
WITHOUT NOTICE  
WORK ORDER NO. 26272

COPYRIGHT © 2006 BY DART AEROSPACE LTD.

THIS DOCUMENT IS PRIVATE AND CONFIDENTIAL AND IS SUPPLIED ON THE EXPRESS CONDITION THAT IT IS NOT TO BE USED FOR ANY PURPOSE OR COPIED OR COMMUNICATED TO ANY OTHER PERSON WITHOUT WRITTEN PERMISSION FROM DART AEROSPACE LTD.



